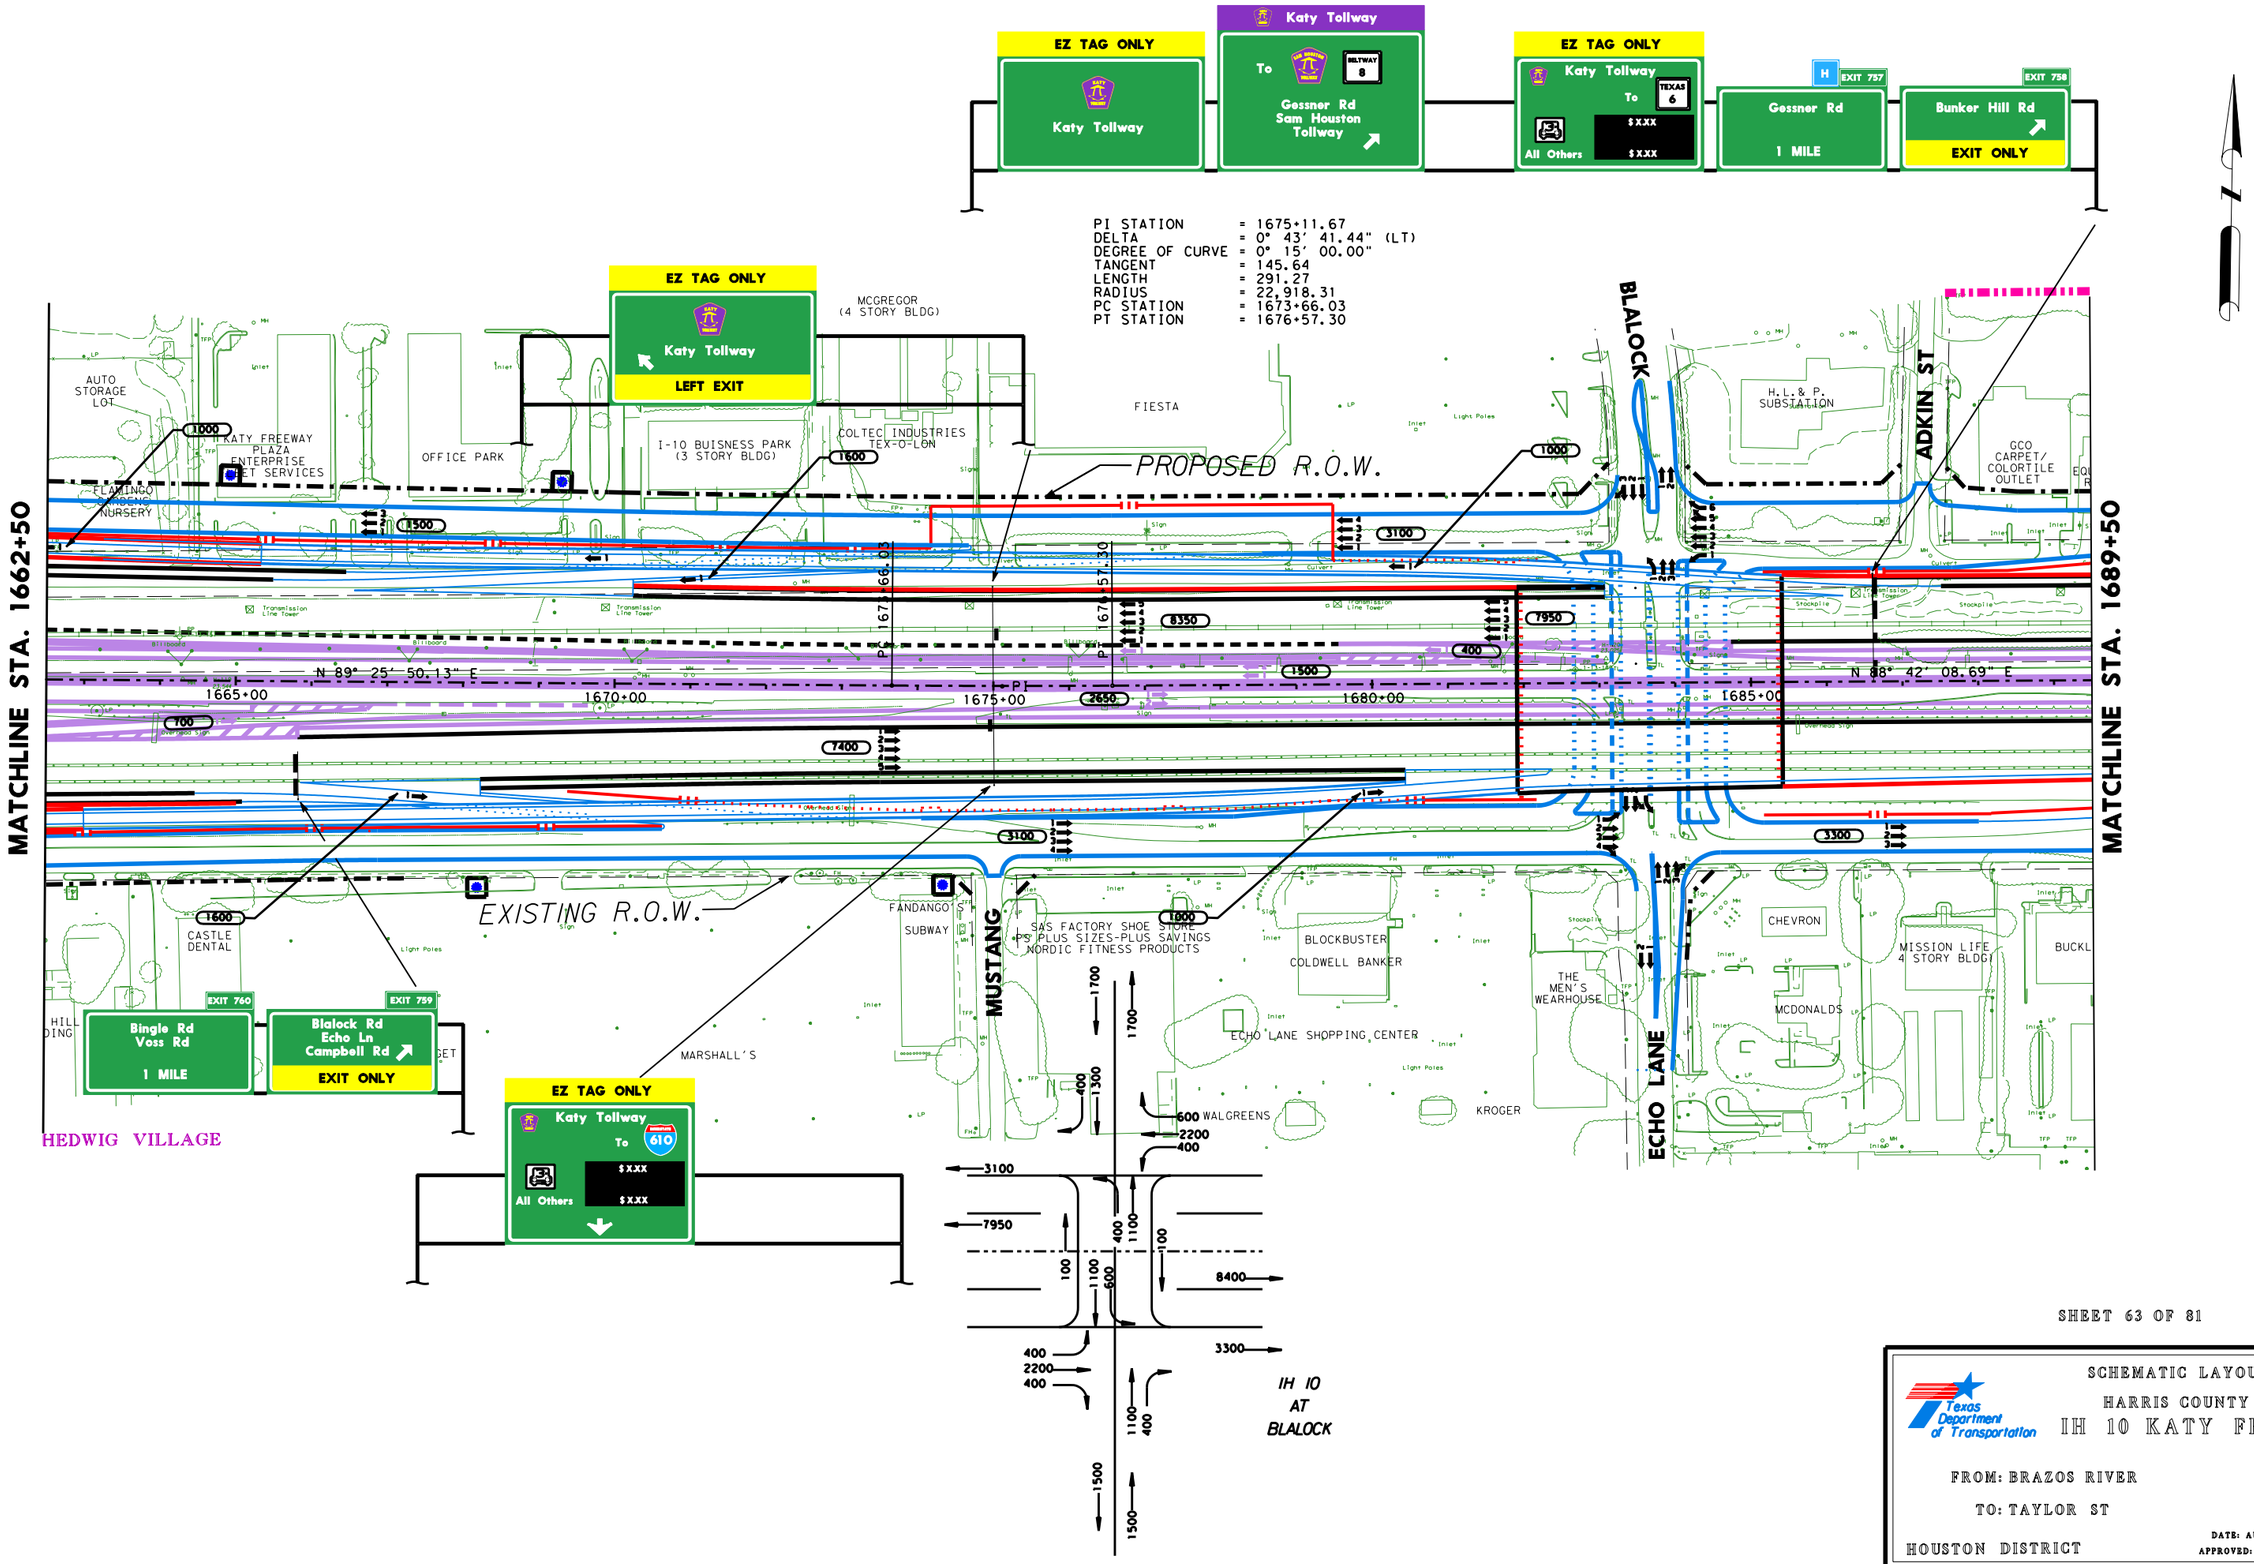

SHEET 63 OF 81

SCHEMATIC LAYOUT

HARRIS COUNTY

IH 10 KATY FRWY

FROM: BRAZOS RIVER

TO: TAYLOR ST

HOUSTON DISTRICT

DATE: AUG. 2000

APPROVED: JUNE 19, 2003

...\APPR.6-19-03\303_schlay16.dgn Feb. 18, 2004 14:49:14